N

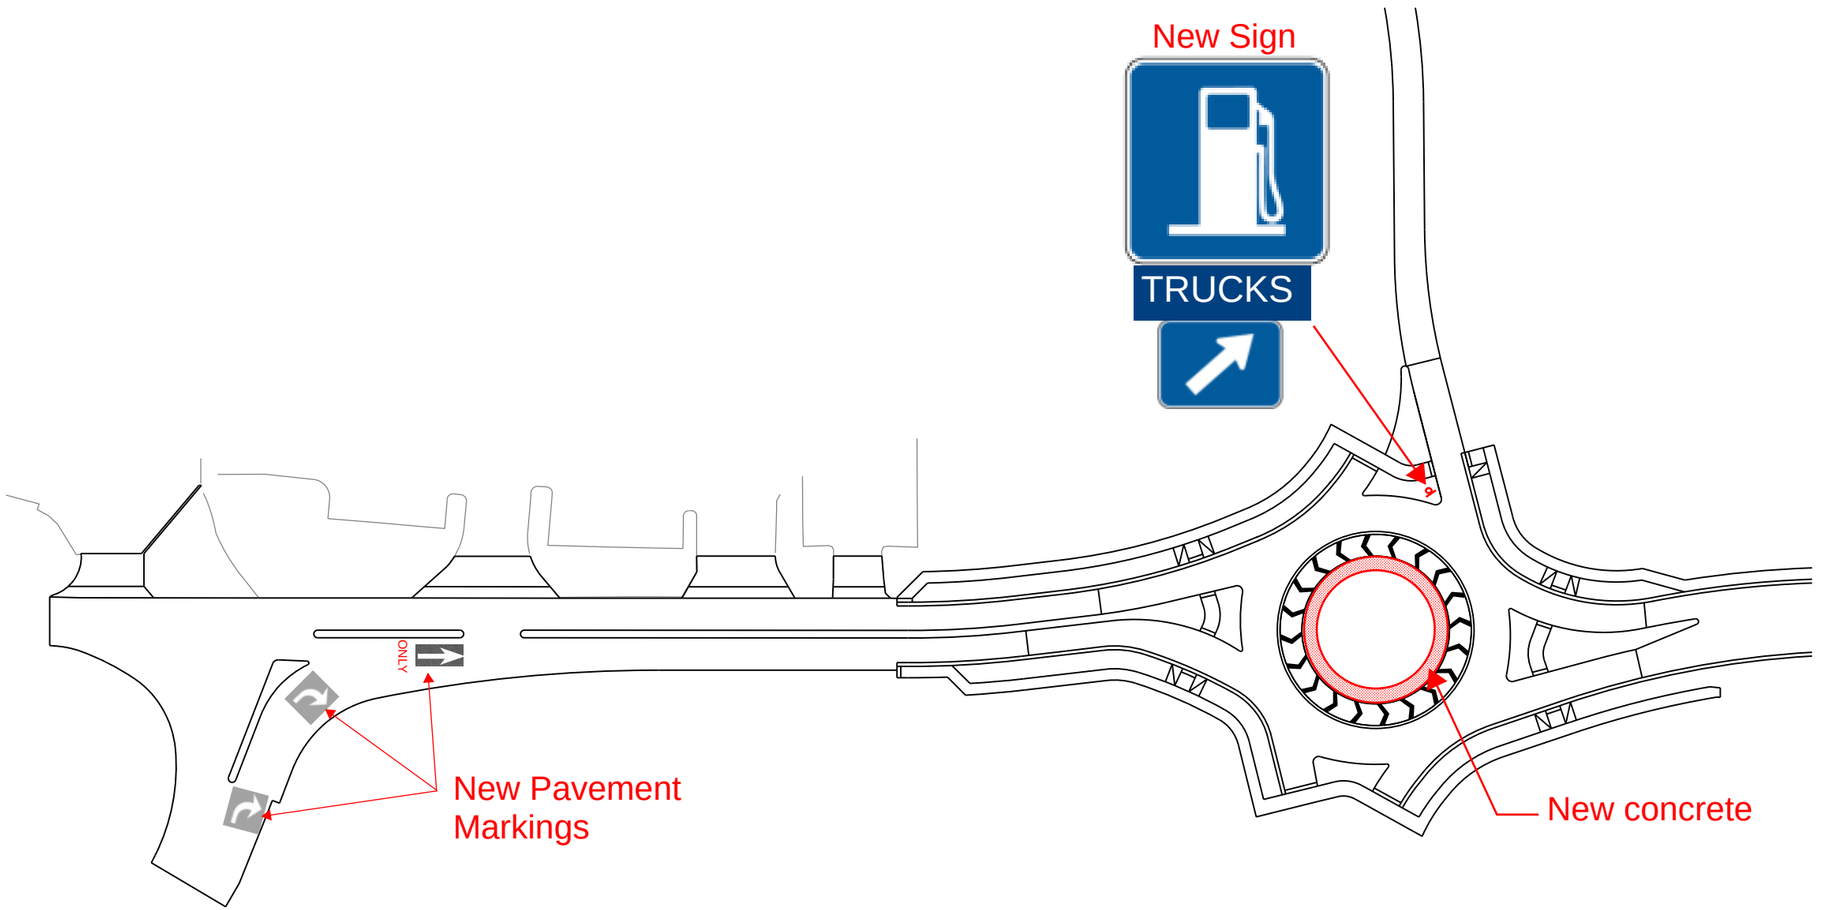

SCALE: Hor: 1"=40'

40 0 40 80

SCALE IN FEET

NO.	DESCRIPTION	DATE
	REVISIONS	

BURGESS & NIPLE

1500 N. PRIEST DRIVE, SUITE 102
TEMPE, ARIZONA 85281

COCONINO COUNTY, ARIZONA
BELLEMONT ACCESS AND
SAFETY IMPROVEMENTS

IMPROVEMENTS EXHIBIT

COCONINO COUNTY ARIZONA

DATE:	11/8/2021
DESIGNED BY:	RWF
DRAWN BY:	RWF
CHECKED BY:	DCL
APPROVED BY:	DCL
SCALE:	1" = 40'

IMPROVEMENTS EXHIBIT

SHEET: 1 OF 1

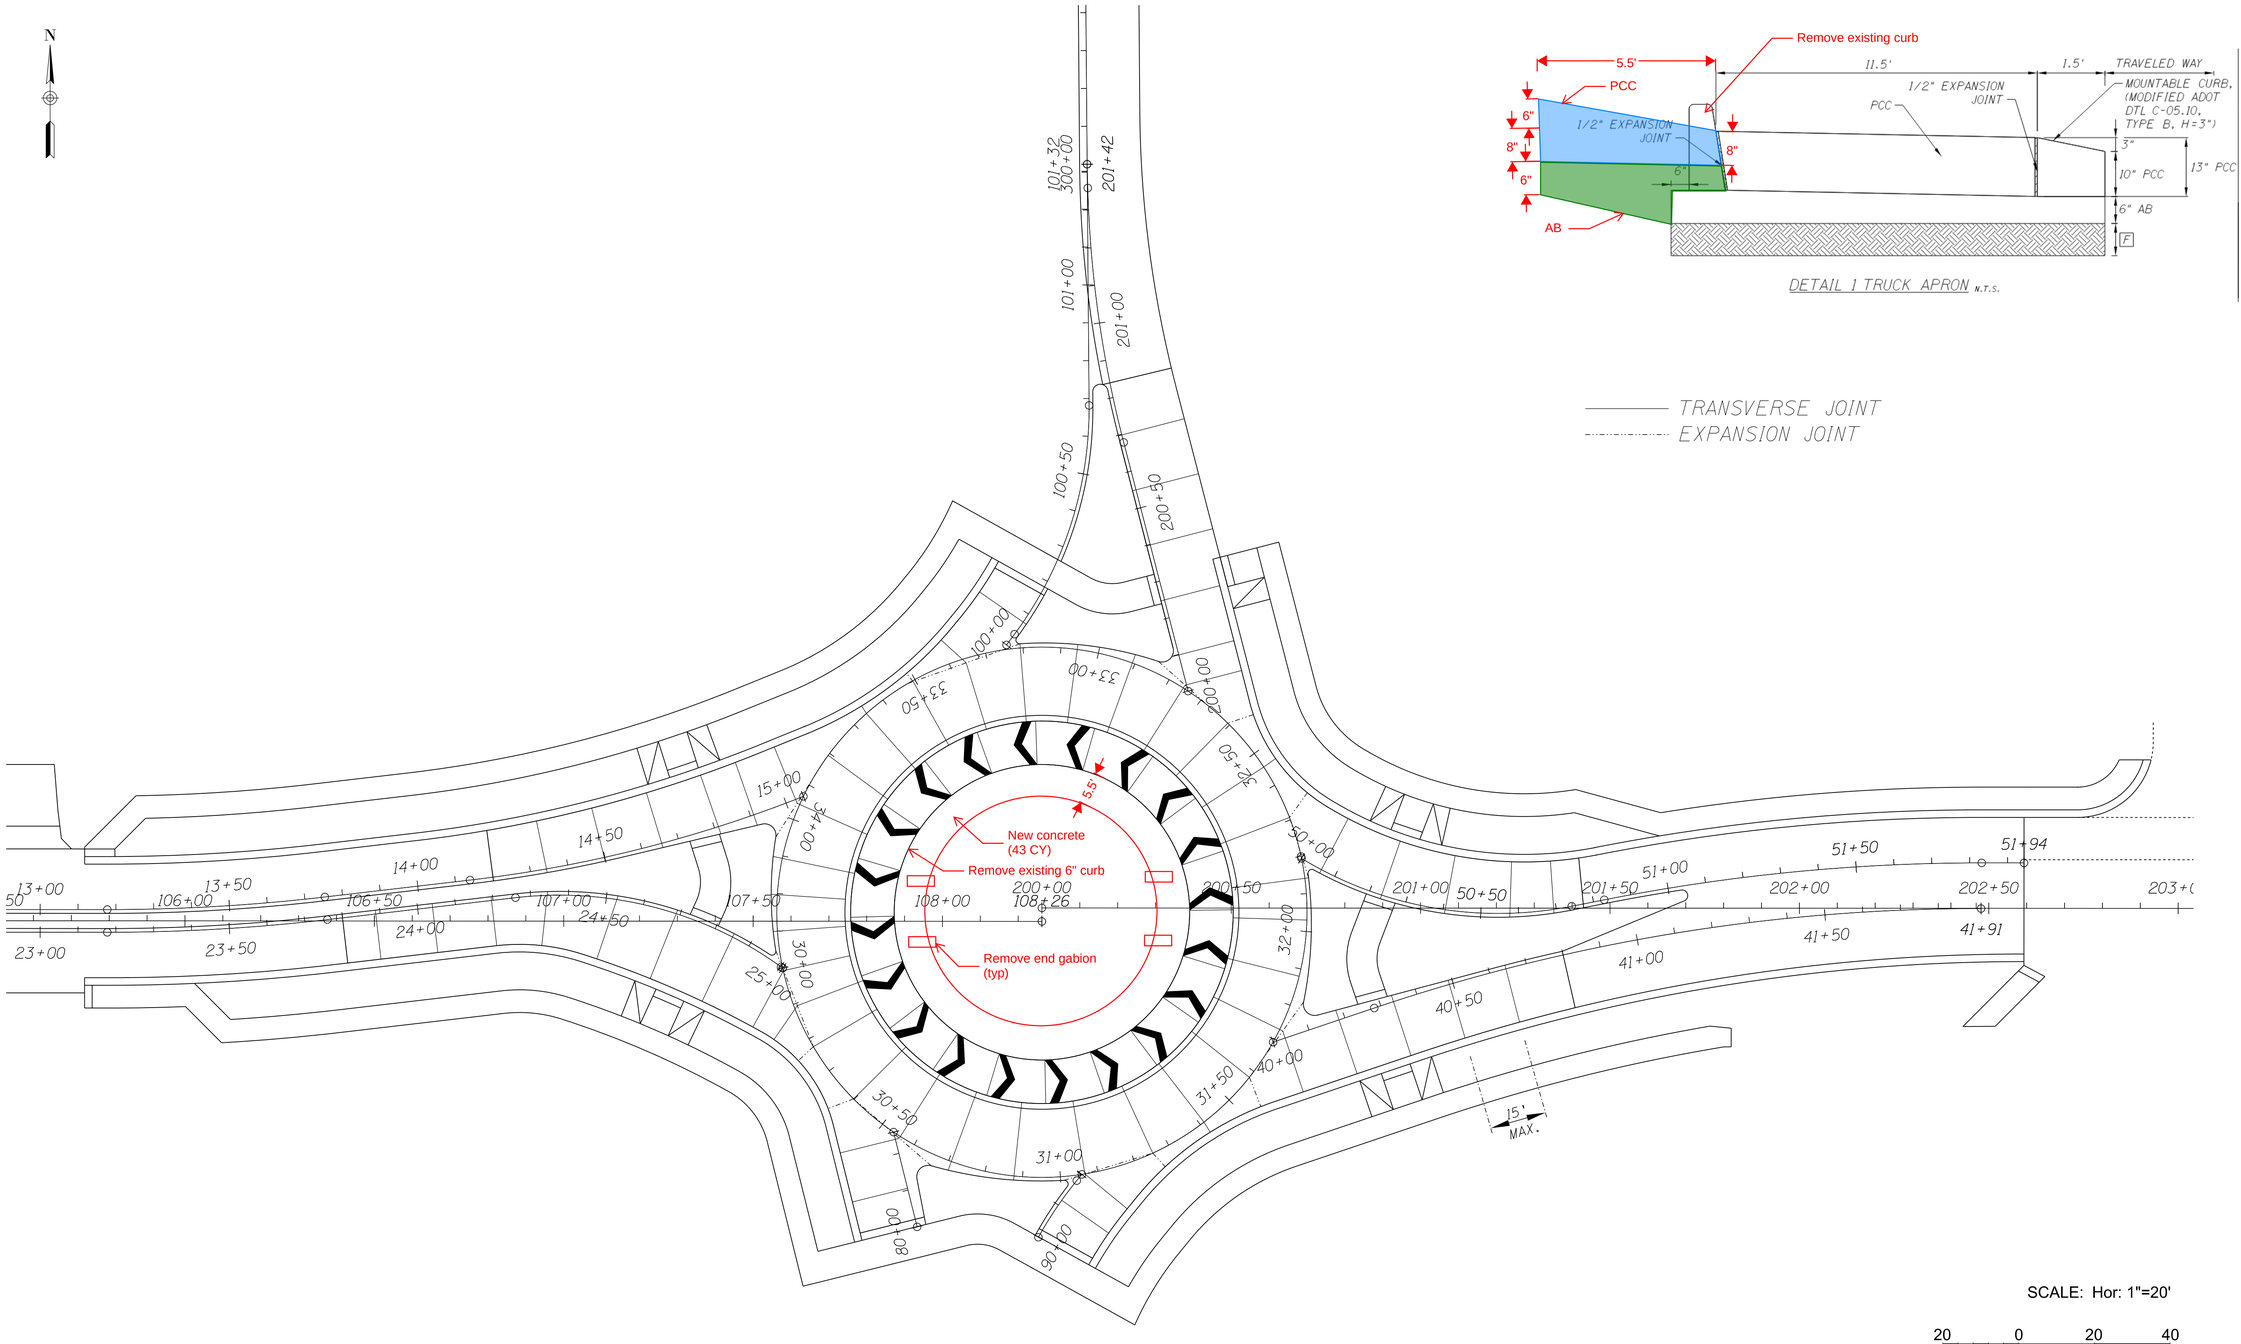

DETAIL 1 TRUCK APRON N.T.S.

TRANSVERSE JOINT

EXPANSION JOINT

SCALE: Hor: 1"=20'

20 0 20 40

SCALE IN FEET

Registered Professional Engineer (Civil)
CERTIFICATE NO.
61197
DAVID C.
LENZER
Date Signed 10/13/20
ARIZONA U.S.A.

David C. Lenzer

Expires 12/31/21

NO.	DESCRIPTION	DATE
	REVISIONS	

BURGESS & NIPLE

1500 N. PRIEST DRIVE, SUITE 102
TEMPE, ARIZONA 85281

COCONINO COUNTY, ARIZONA
BELLEMONT ACCESS AND
SAFETY IMPROVEMENTS

PAVEMENT JOINT LAYOUT

COCONINO COUNTY ARIZONA

DATE:	10/13/2020
DESIGNED BY:	MSL
DRAWN BY:	MSL
CHECKED BY:	EPC
APPROVED BY:	DCL
SCALE:	1" = 20'

PAVEMENT JOINT LAYOUT

100% PLANS

C-05.01

SHEET: B36 OF B67